

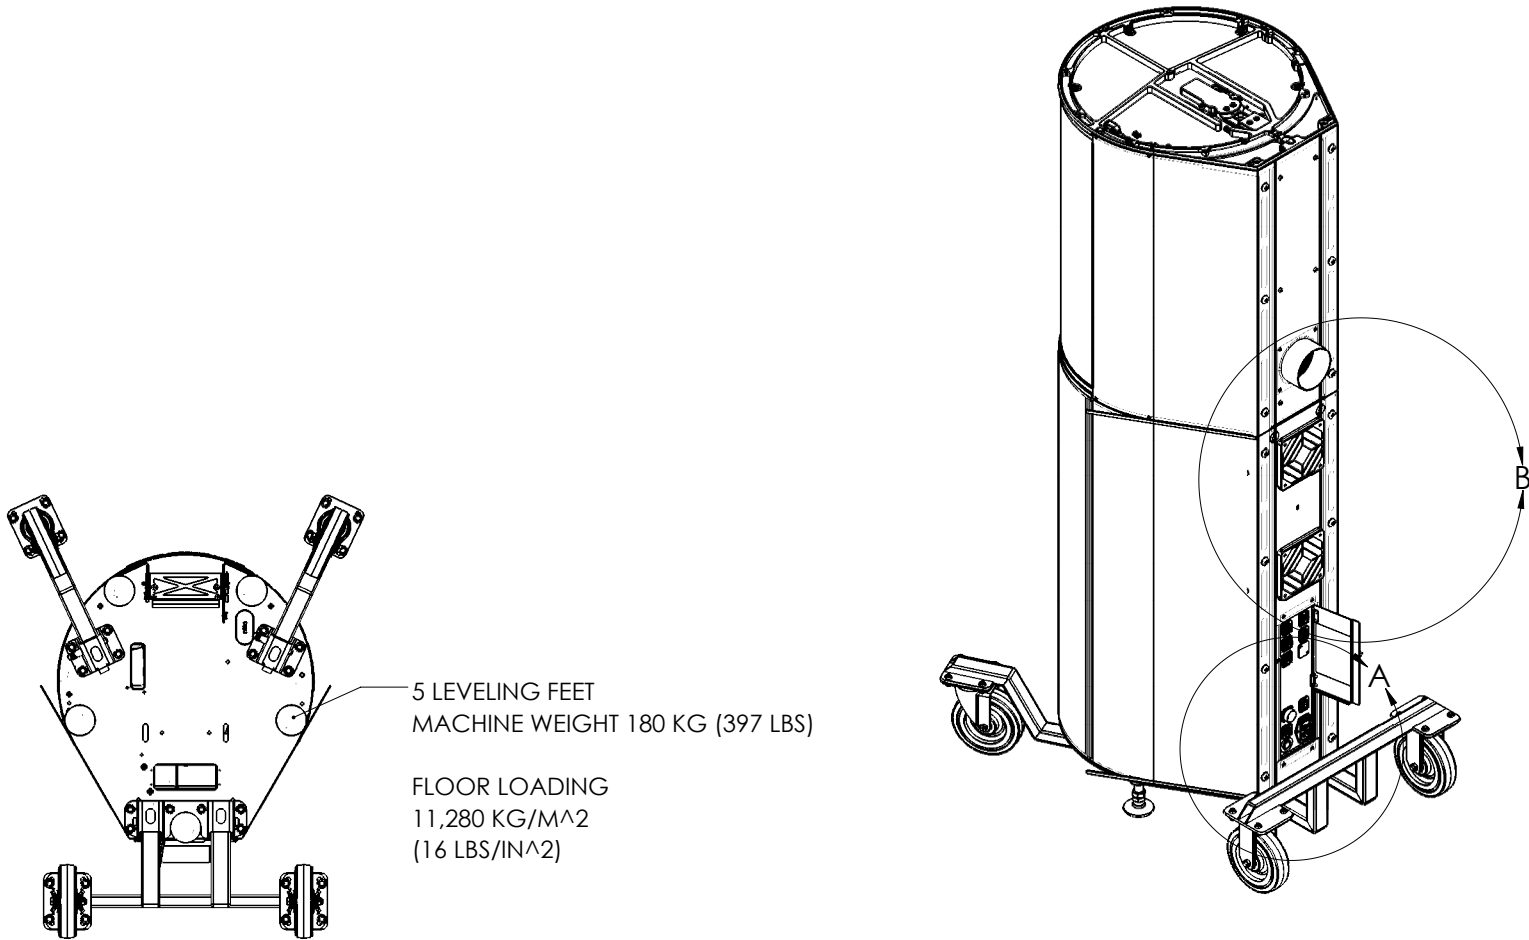
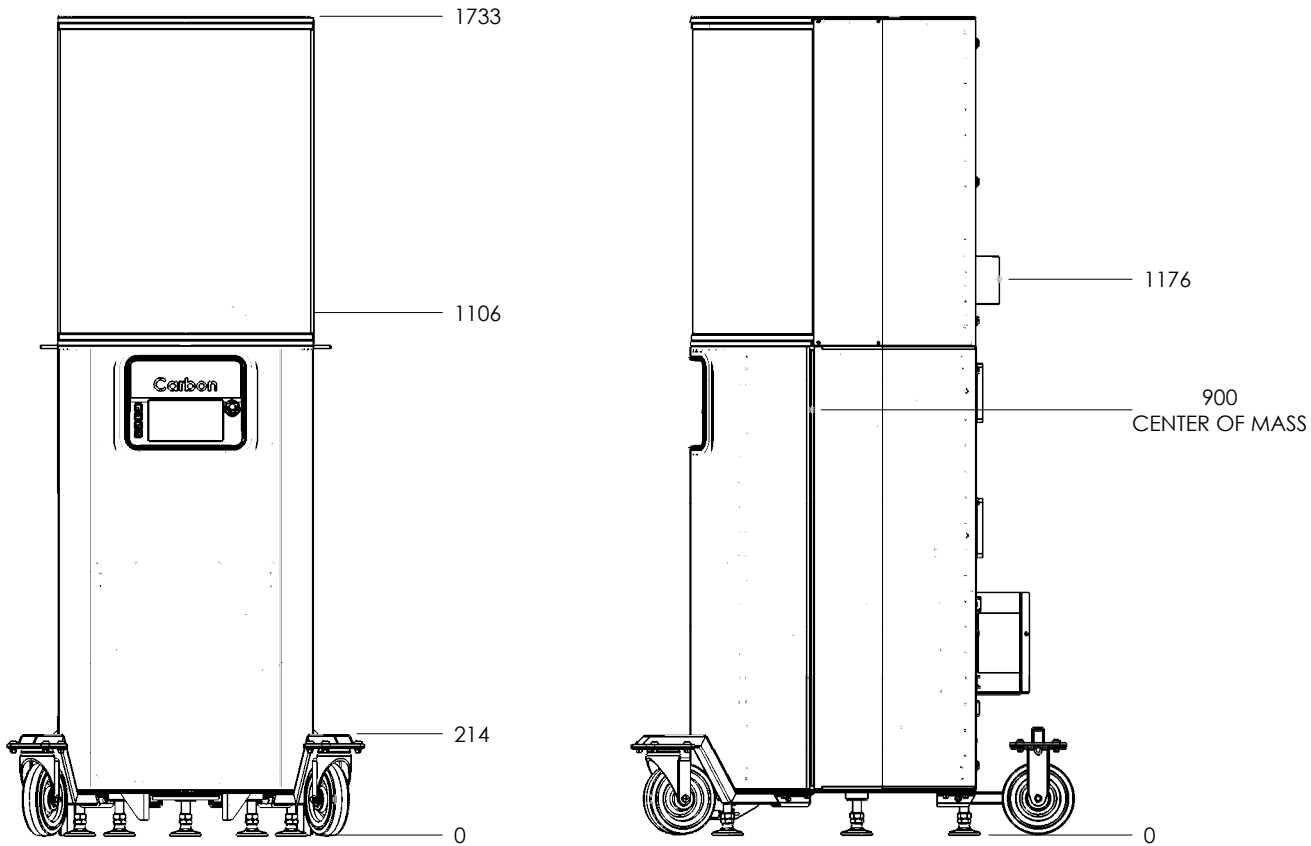


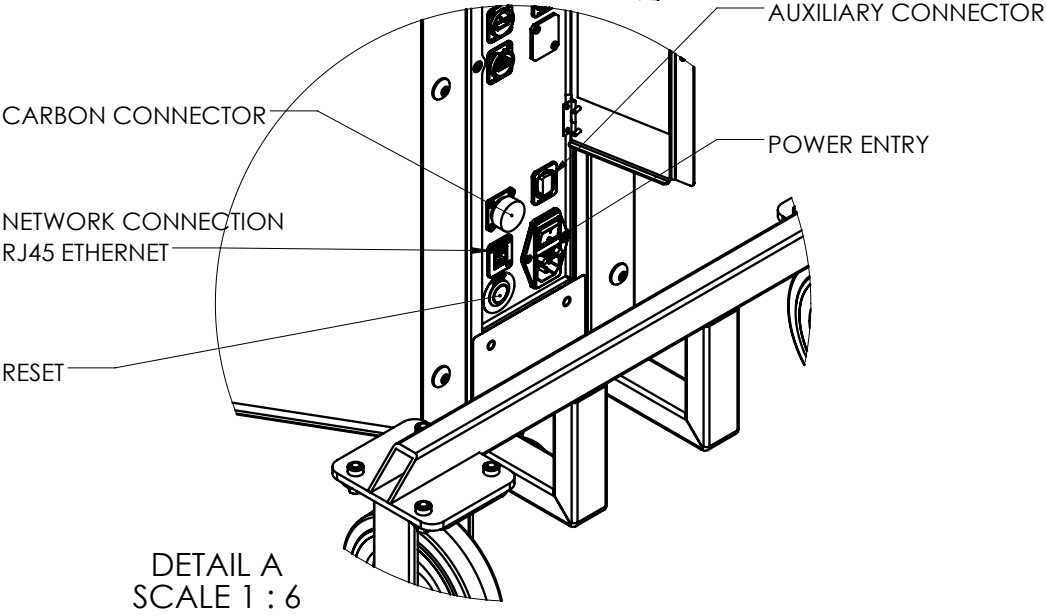



REVISIONS			
REV.	DESCRIPTION	DATE	APPROVED
A	INITIAL RELEASE	04/19/2017	RJH
B	F1 - TYPO CORRECTION	10/12/2017	RJH
C	PG-2	11/13/2017	RJH

DETAIL B
SCALE 1 : 6

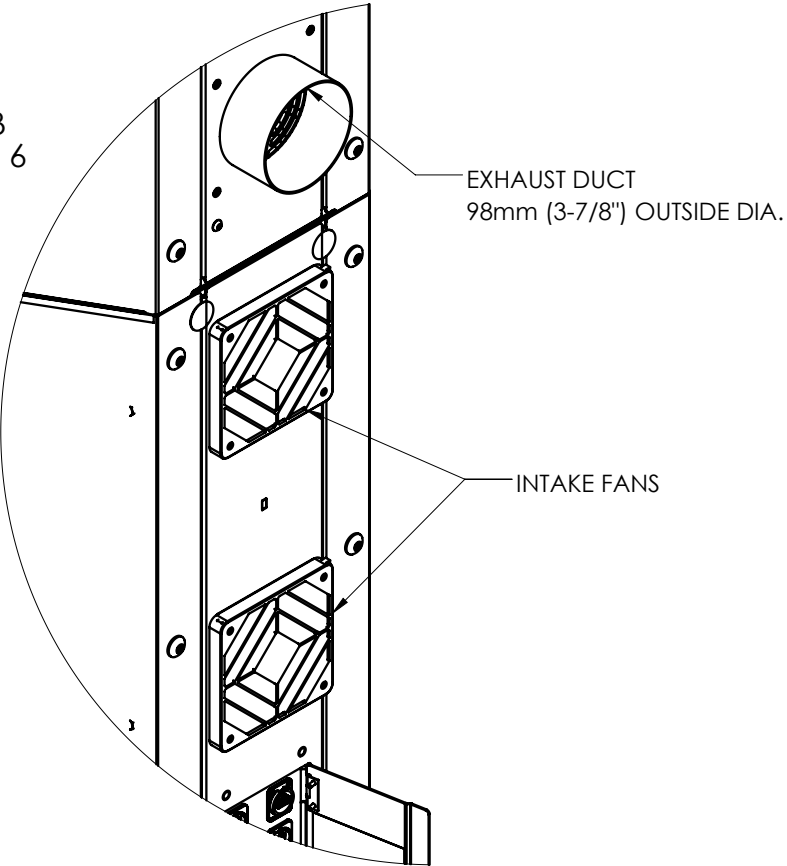

DETAIL A
SCALE 1 : 6

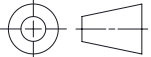		DO NOT BUILD		Carbon 1089 MILLS WAY REDWOOD CITY, CA 94063	
RESPONSIBLE ENGINEER(S) RYAN HOLLOWELL		UNLESS SPECIFIED, DIMENSIONS ARE IN MM. DEFAULT TOLERANCING: DECIMALS: X : ±1 .X : ±0.3 .XX : ±0.1 .XXX : ±0.05 ANGLES: ±1°		FACILITIES DOCUMENT, M2	
PROPRIETARY AND CONFIDENTIAL THE INFORMATION CONTAINED IN THIS DRAWING IS THE SOLE PROPERTY OF CARBONSD. ANY REPRODUCTION IN PART OR AS A WHOLE WITHOUT THE WRITTEN PERMISSION OF CARBONSD IS PROHIBITED.		THIRD ANGLE PROJECTION 		SIZE B	DWG NO. 104595
				REVISION C	SHEET 1 OF 2
		SCALE: 1:16			

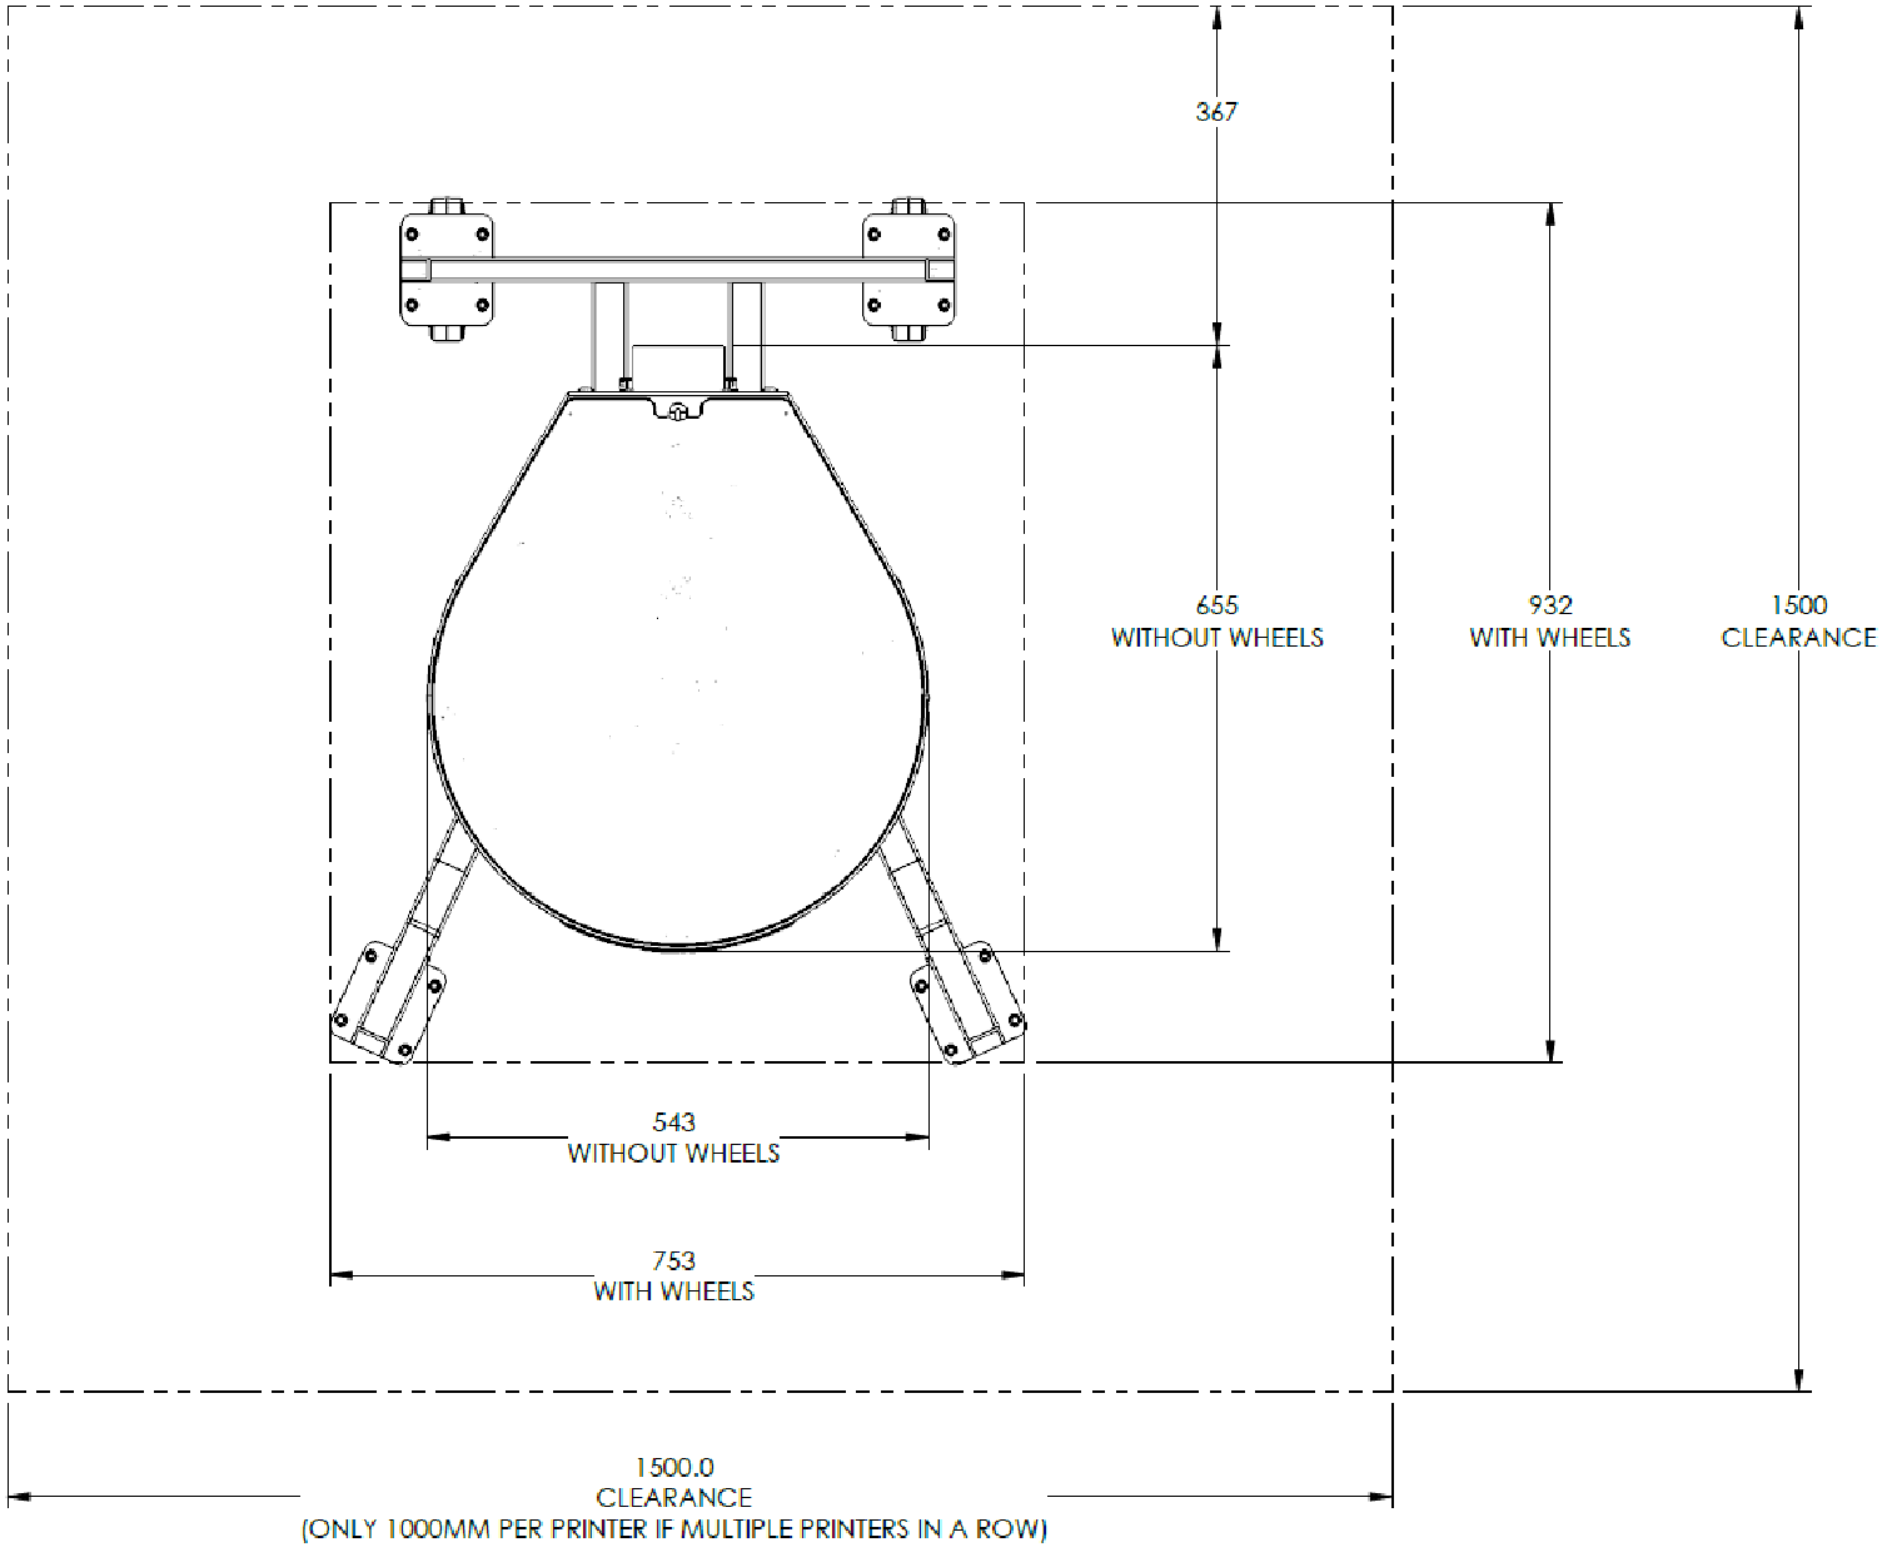

Carbon 1089 MILLS WAY REDWOOD CITY, CA 94063		
FACILITIES DOCUMENT, M2		
SIZE B	DWG. NO. 104595	REVISION C
SCALE: 1:10		SHEET 2 OF 2